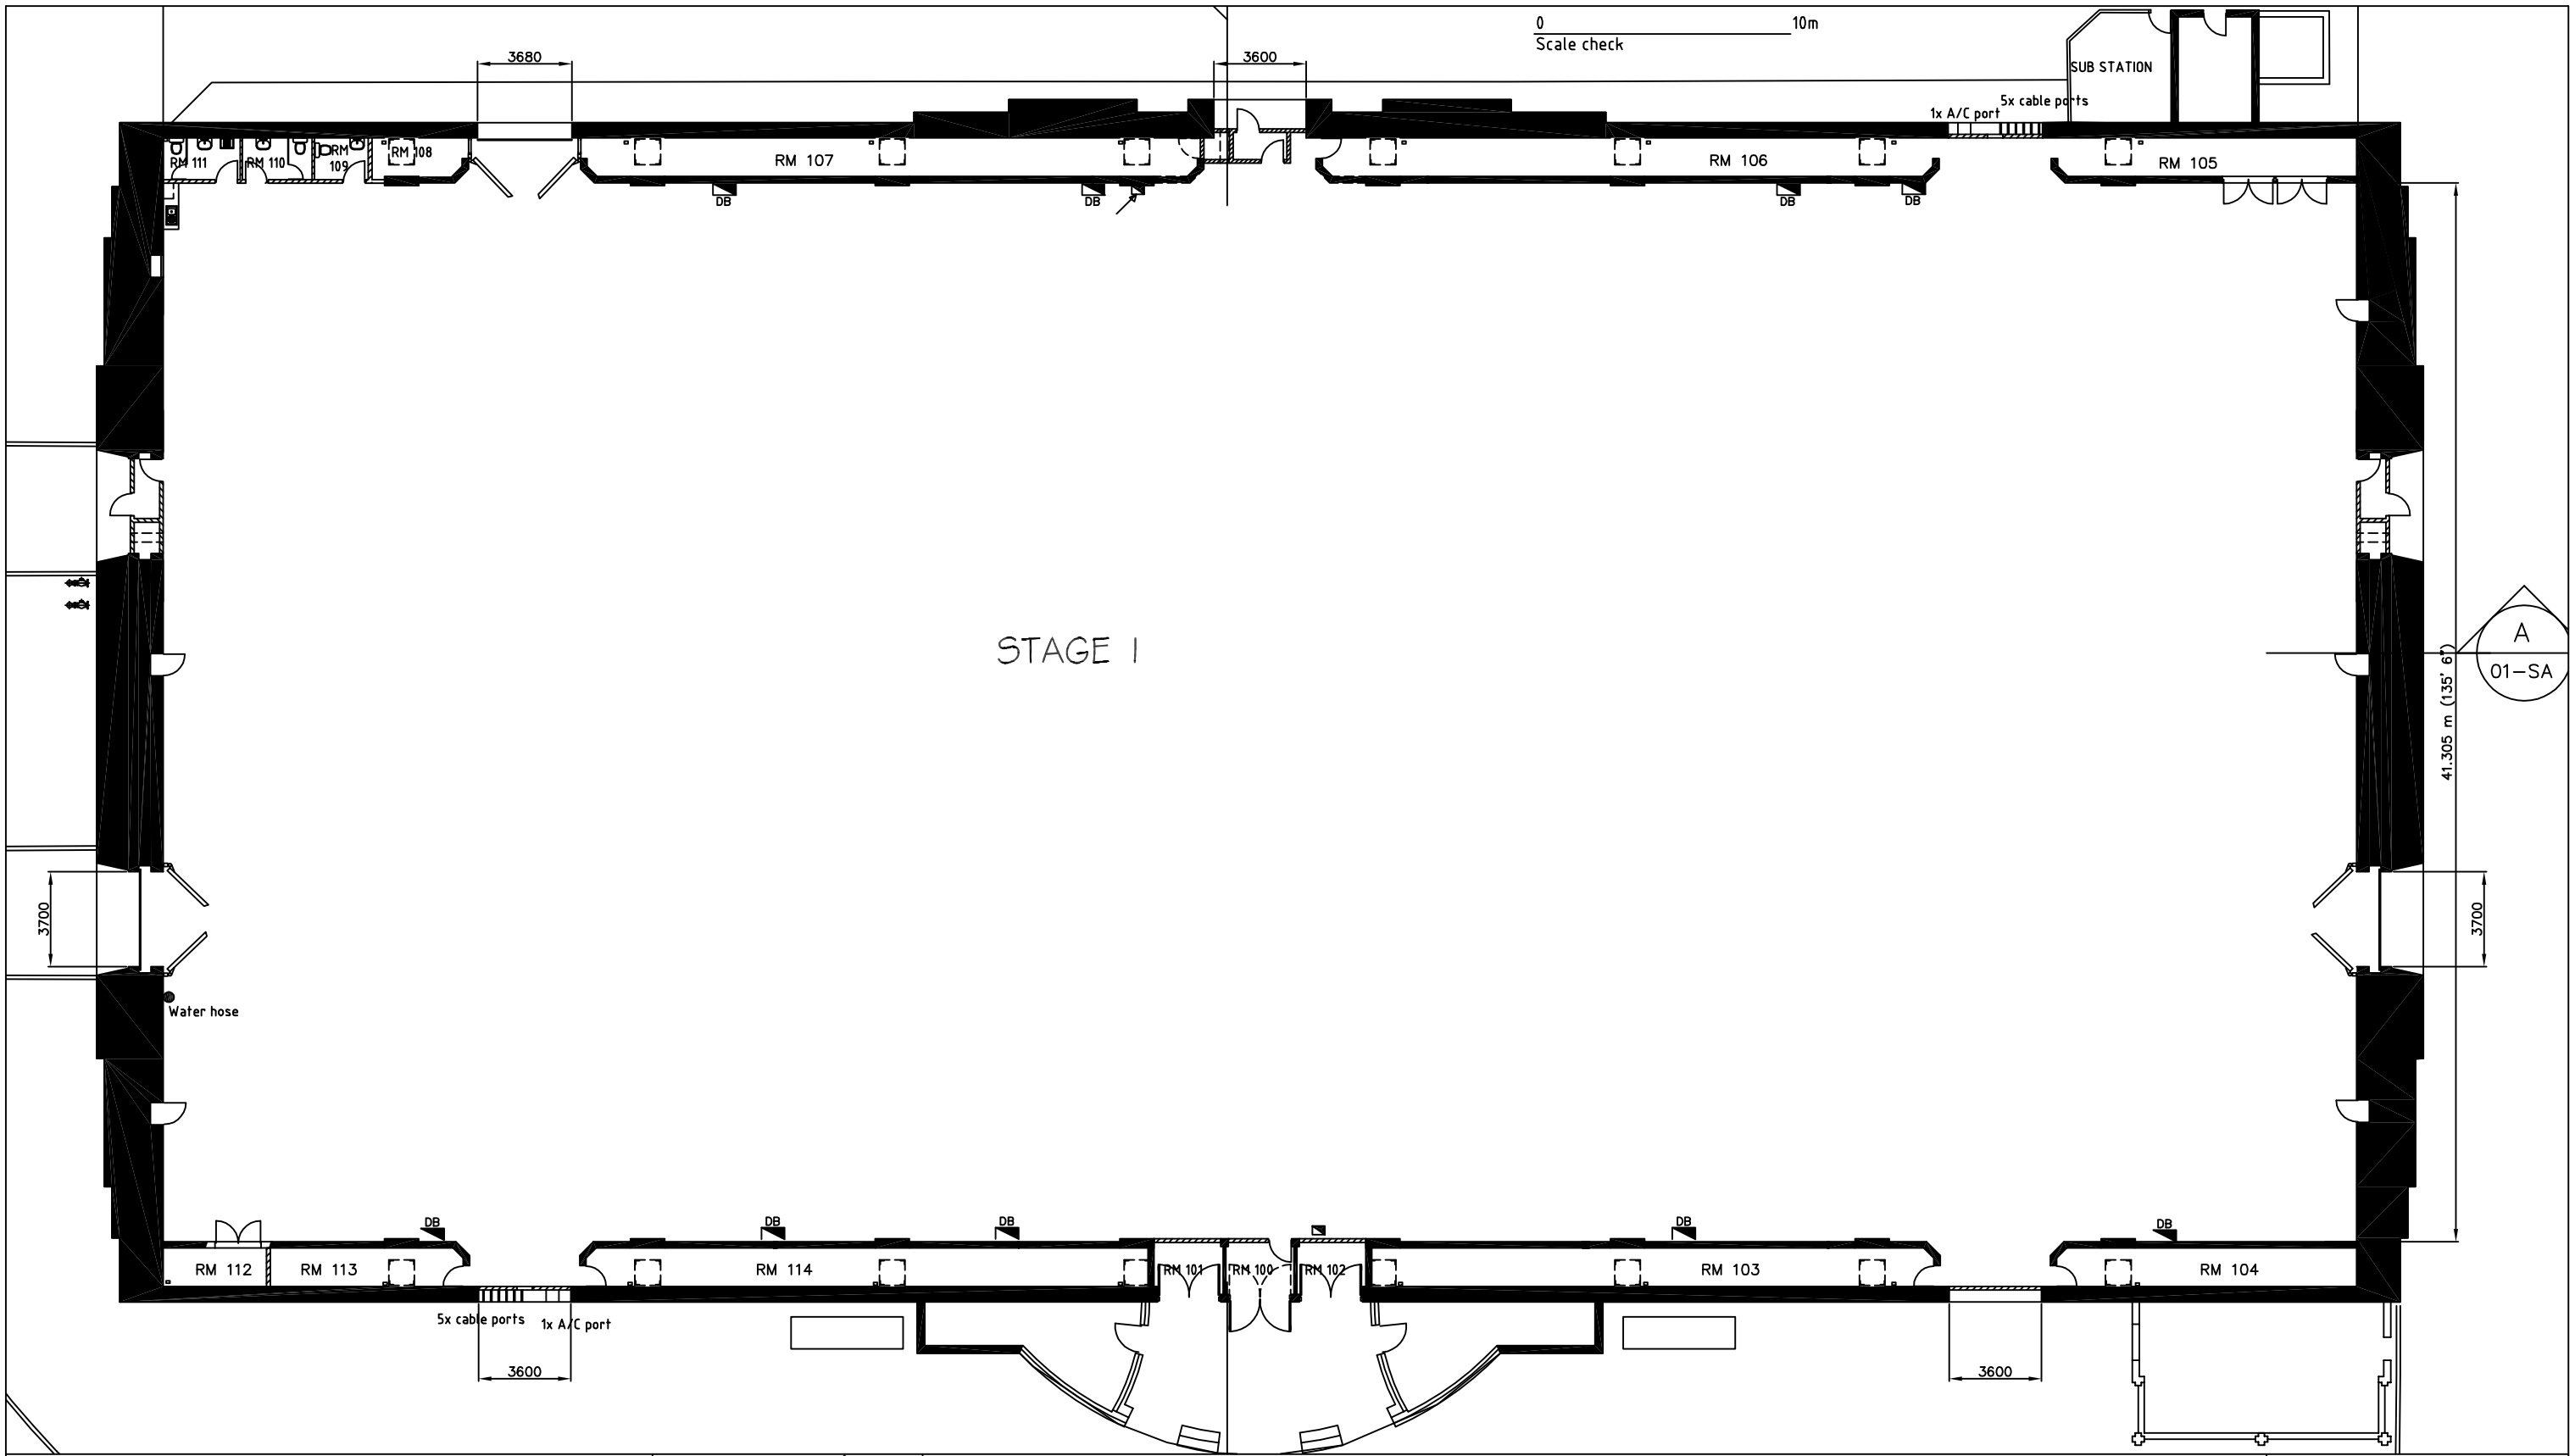

Disney Studios AUSTRALIA

KEY

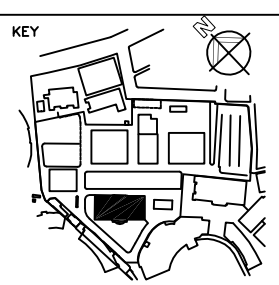

STAGE 1

GROUND FLOOR PLAN

0 5 10 20m

SCALE: 1:250 @ A3

DATE ISSUED:
30 AUG 00

DRWG NO:
01-PG